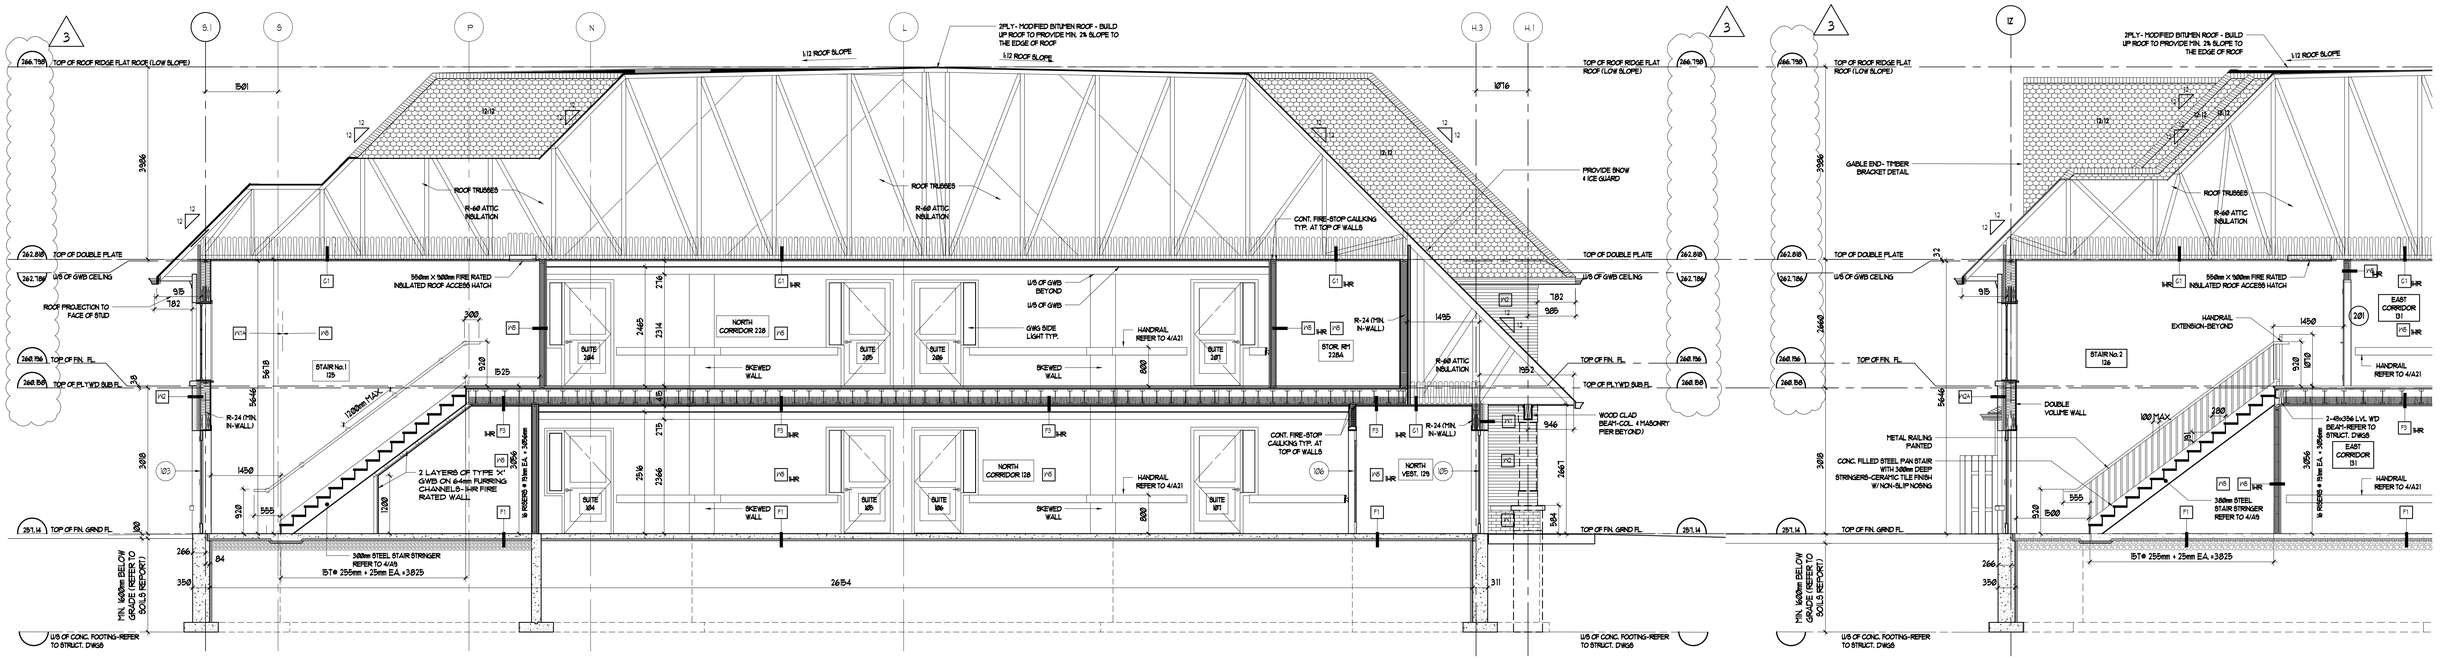

1 / A9 CROSS SECTION
1:50

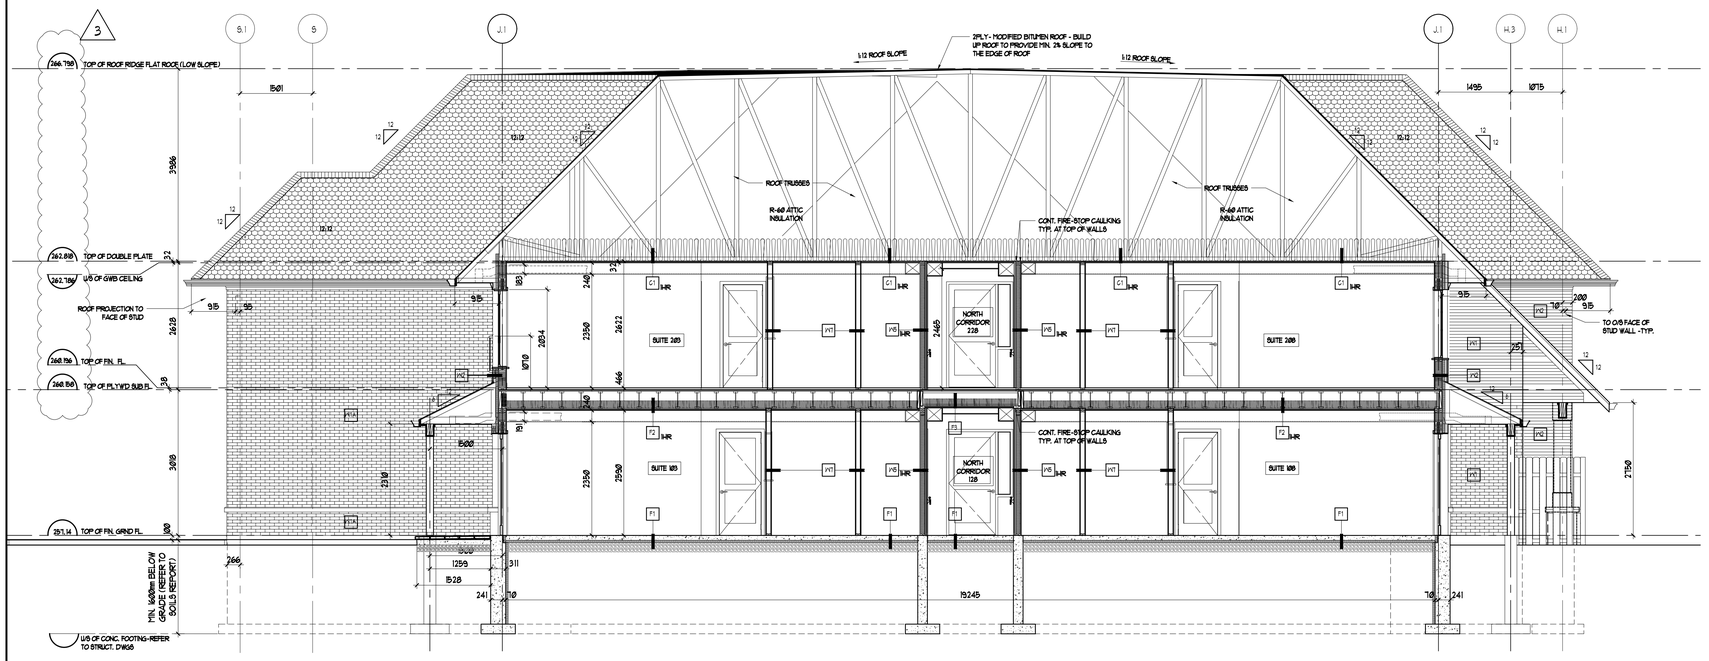

2 / A9 CROSS SECTION
1:50

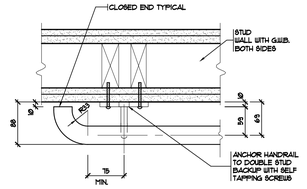

6 / A9 PLAN DETAIL THRU METAL HANDRAIL
1:5

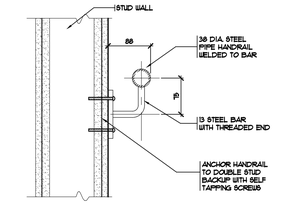

5 / A9 SECTION DETAIL THRU METAL HANDRAIL
1:5

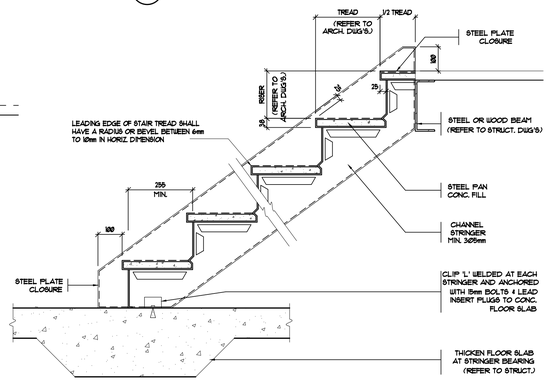

4 / A9 SECTION DETAIL THRU STEEL STAIR
1:5

NO.	REVISIONS	DATE	BY:
3	CORRECTED GEODETIC DATUM ELEVATIONS	AUG. 13/18	GN
2	ISSUED FOR TENDER AND BUILDING PERMIT-TOWN OF BROCK	JULY 13/18	GN
1	ISSUED FOR COORDINATION	JUL. 3/18	GN

"ALL DRAWINGS, SPECIFICATIONS AND RELATED DOCUMENTS ARE THE COPYRIGHT PROPERTY OF THE ARCHITECT AND MUST BE RETURNED UPON REQUEST. REPRODUCTION OF DRAWINGS, SPECIFICATIONS AND RELATED DOCUMENTS IN PART OR WHOLE IS FORBIDDEN WITHOUT THE ARCHITECT'S WRITTEN PERMISSION."
DRAWINGS SHALL NOT BE SCALED

CONTRACTOR MUST CHECK AND VERIFY ALL DIMENSIONS ON THE JOB.

NATALE ARCHITECT INC.
Suite 218
5468 Dundas St. West
Islington, Ontario
M9B 6E3
Tel: (416) 233-0121
Fax: (416) 233-0120

ONTARIO ASSOCIATION OF ARCHITECTS
GINO NATALE
LICENCE 4184
AUG. 13/18

PROJECT:
NEW 2 STOREY BUILDING:
SENIORS RESIDENCE
100 McKAY STREET,
CANNINGTON , ONTARIO

DRAWING:
SECTIONS

THIS DRAWING SHALL NOT BE USED FOR CONSTRUCTION PURPOSES UNLESS COUNTERSIGNED BY:

DRAWN BY:	CHECKED BY:
nn	GN
DATE: AUG. 2013	SCALE: AS NOTED
PROJECT NO.: 13-12	DRAWING NO.: A9